



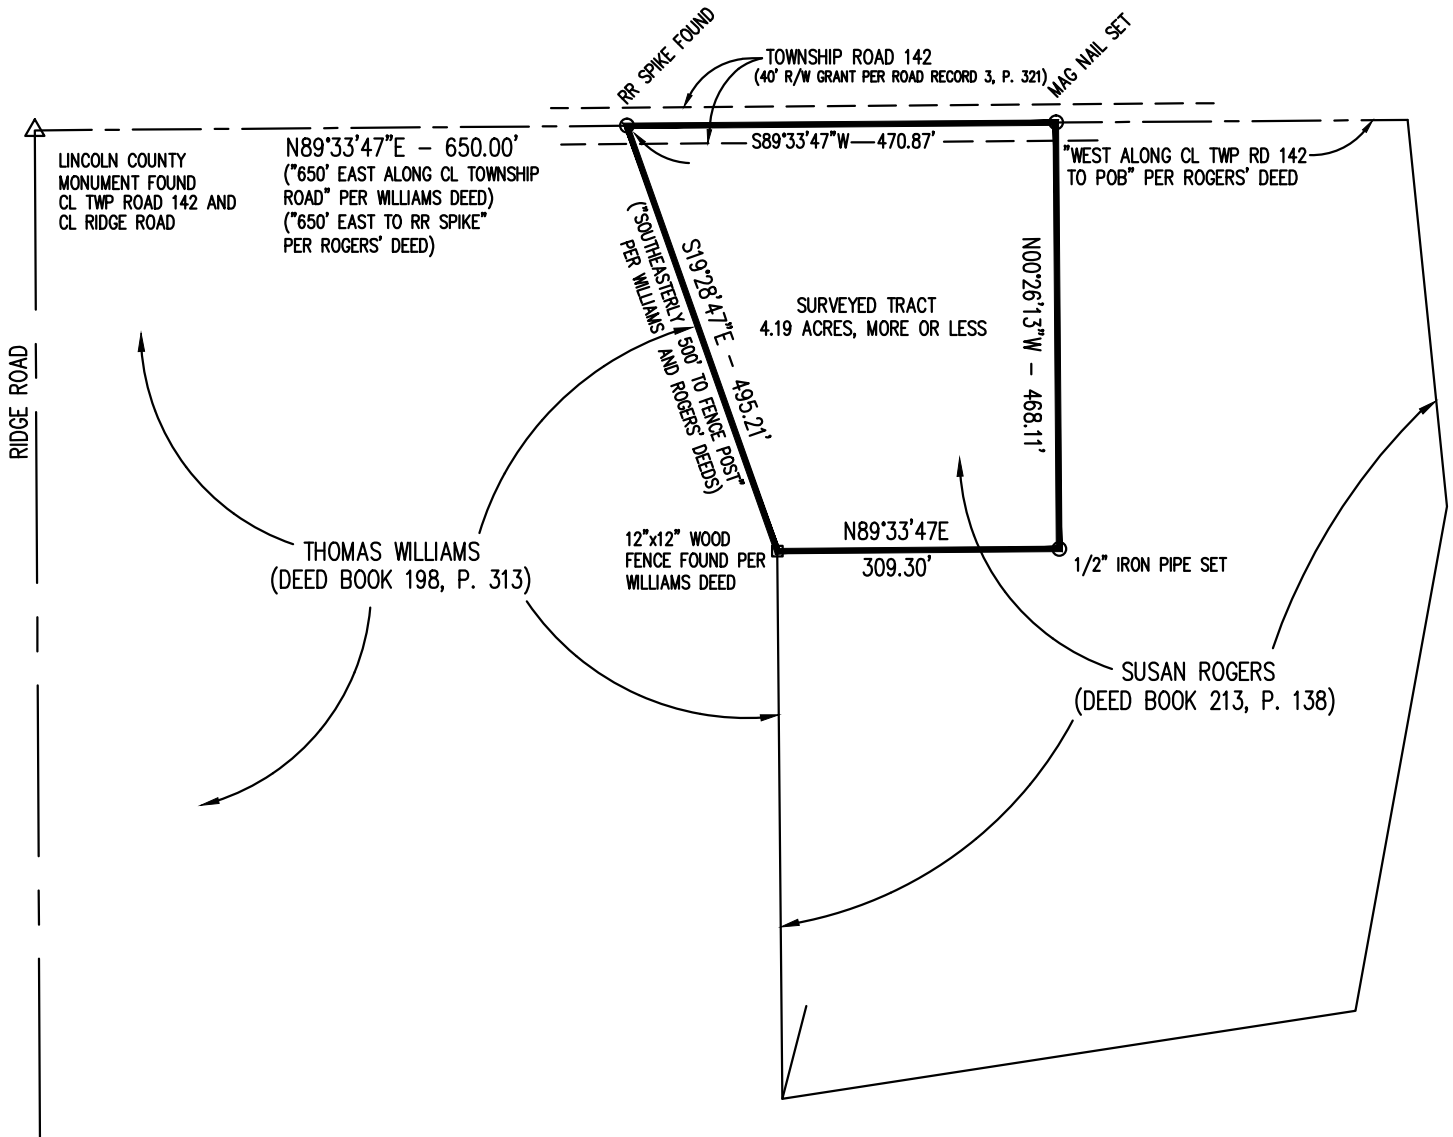


ASSUMED NORTH
NOT TO SCALE

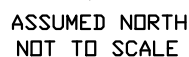




LINCOLN COUNTY
MONUMENT FOUND
CL TWP ROAD 142 AND
CL RIDGE ROAD

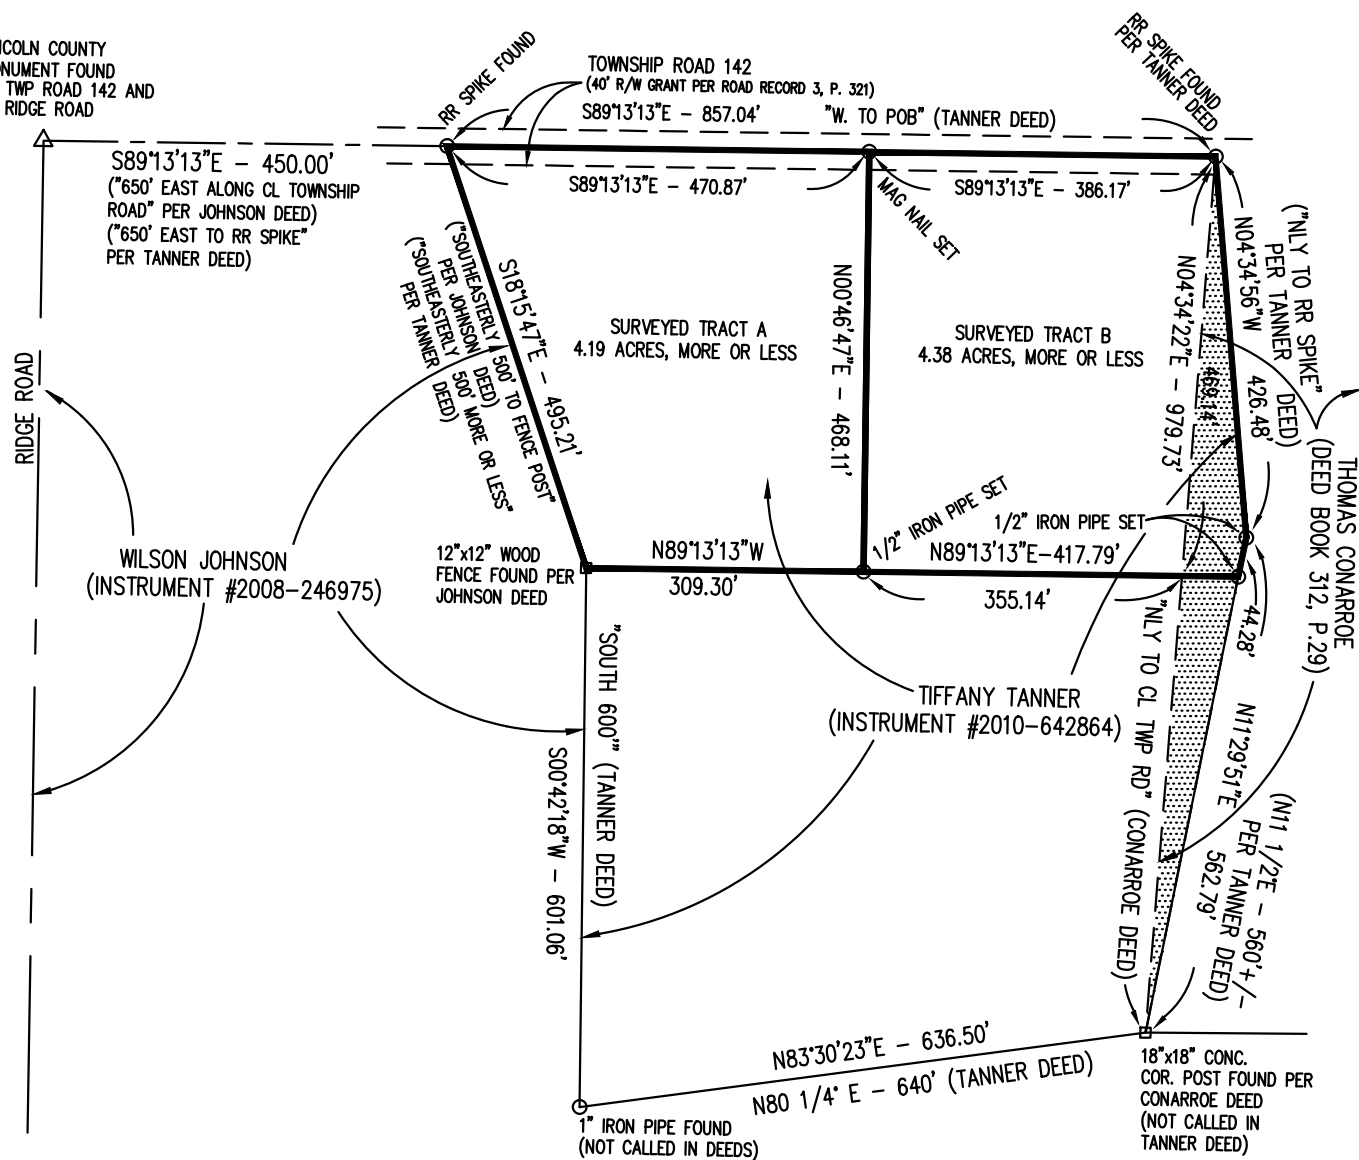



ASSUMED NORTH
NOT TO SCALE

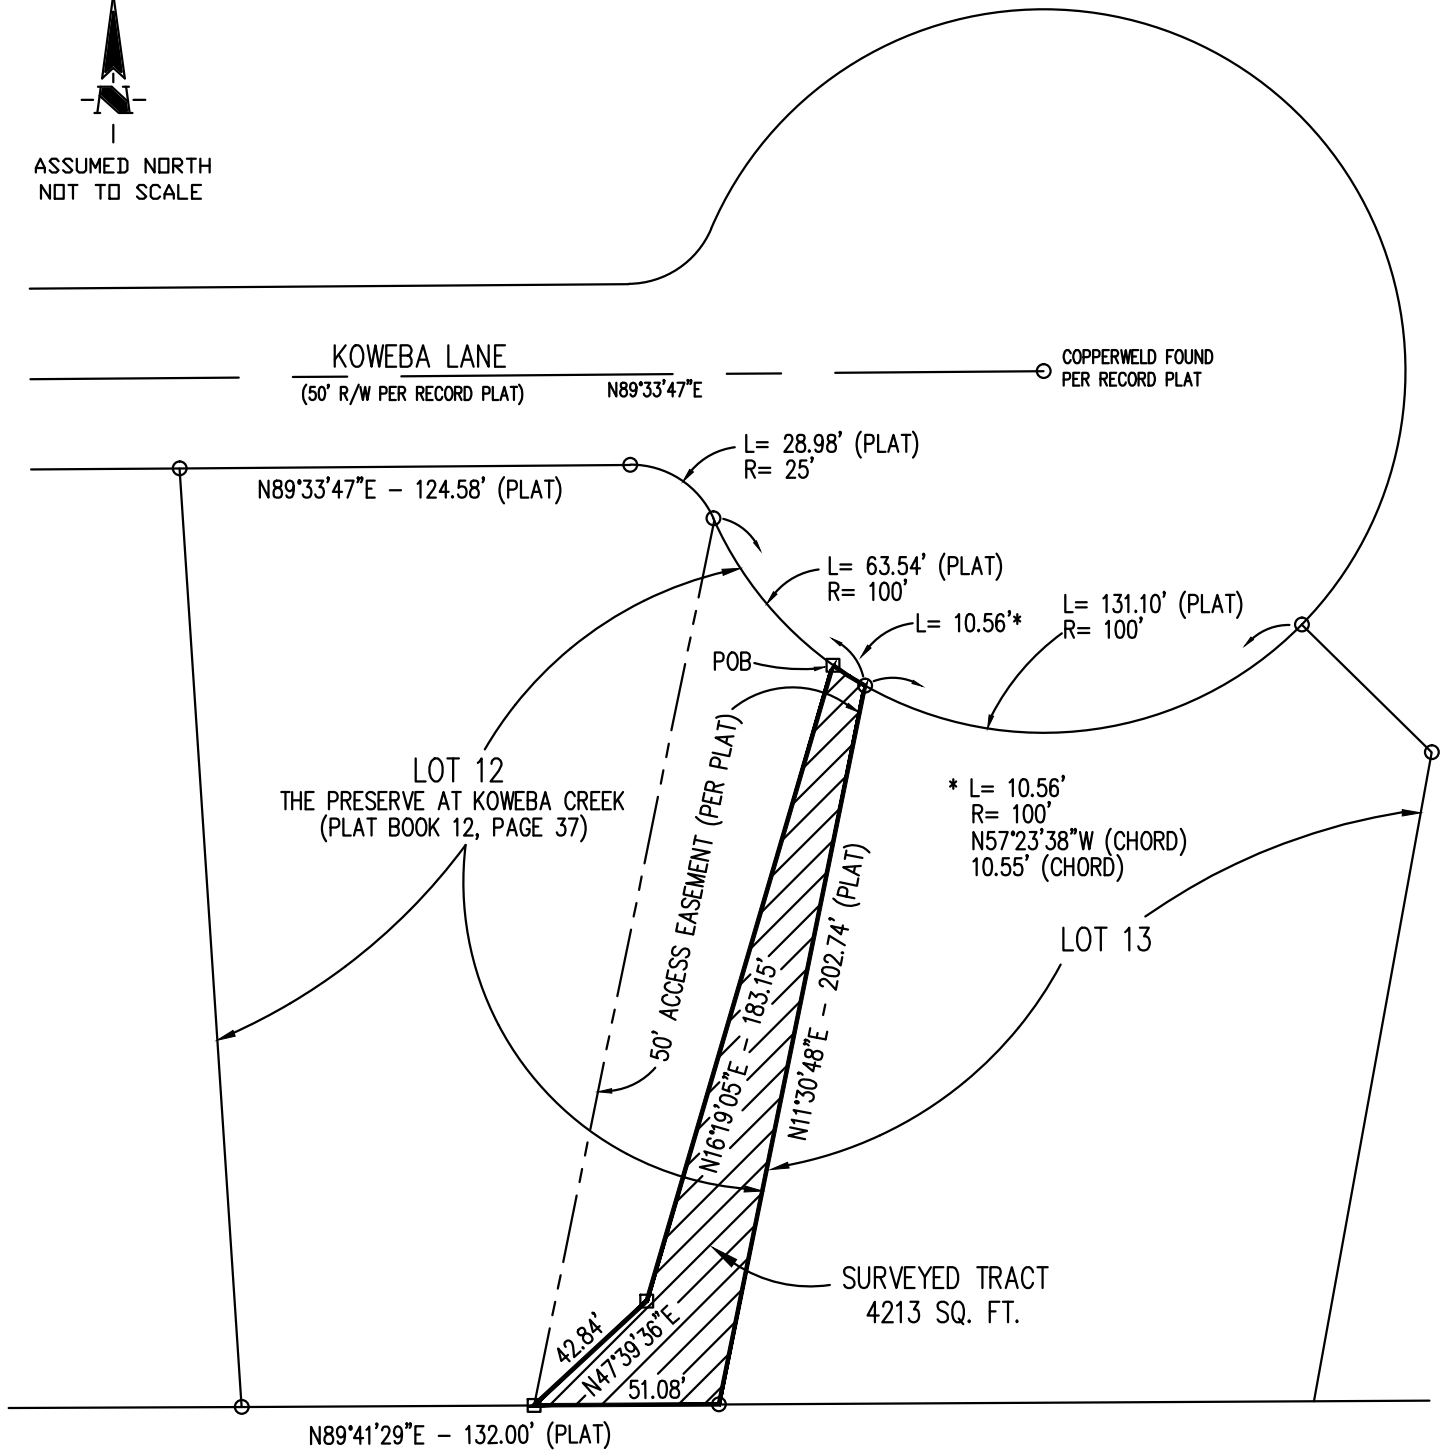


- 1/2" IRON PIPE FOUND PER RECORD PLAT AT ALL CORNERS OF LOT
- 5/8" REBAR SET




ASSUMED NORTH
NOT TO SCALE

LINCOLN COUNTY
MONUMENT FOUND
CL TWP ROAD 142 AND
CL RIDGE ROAD

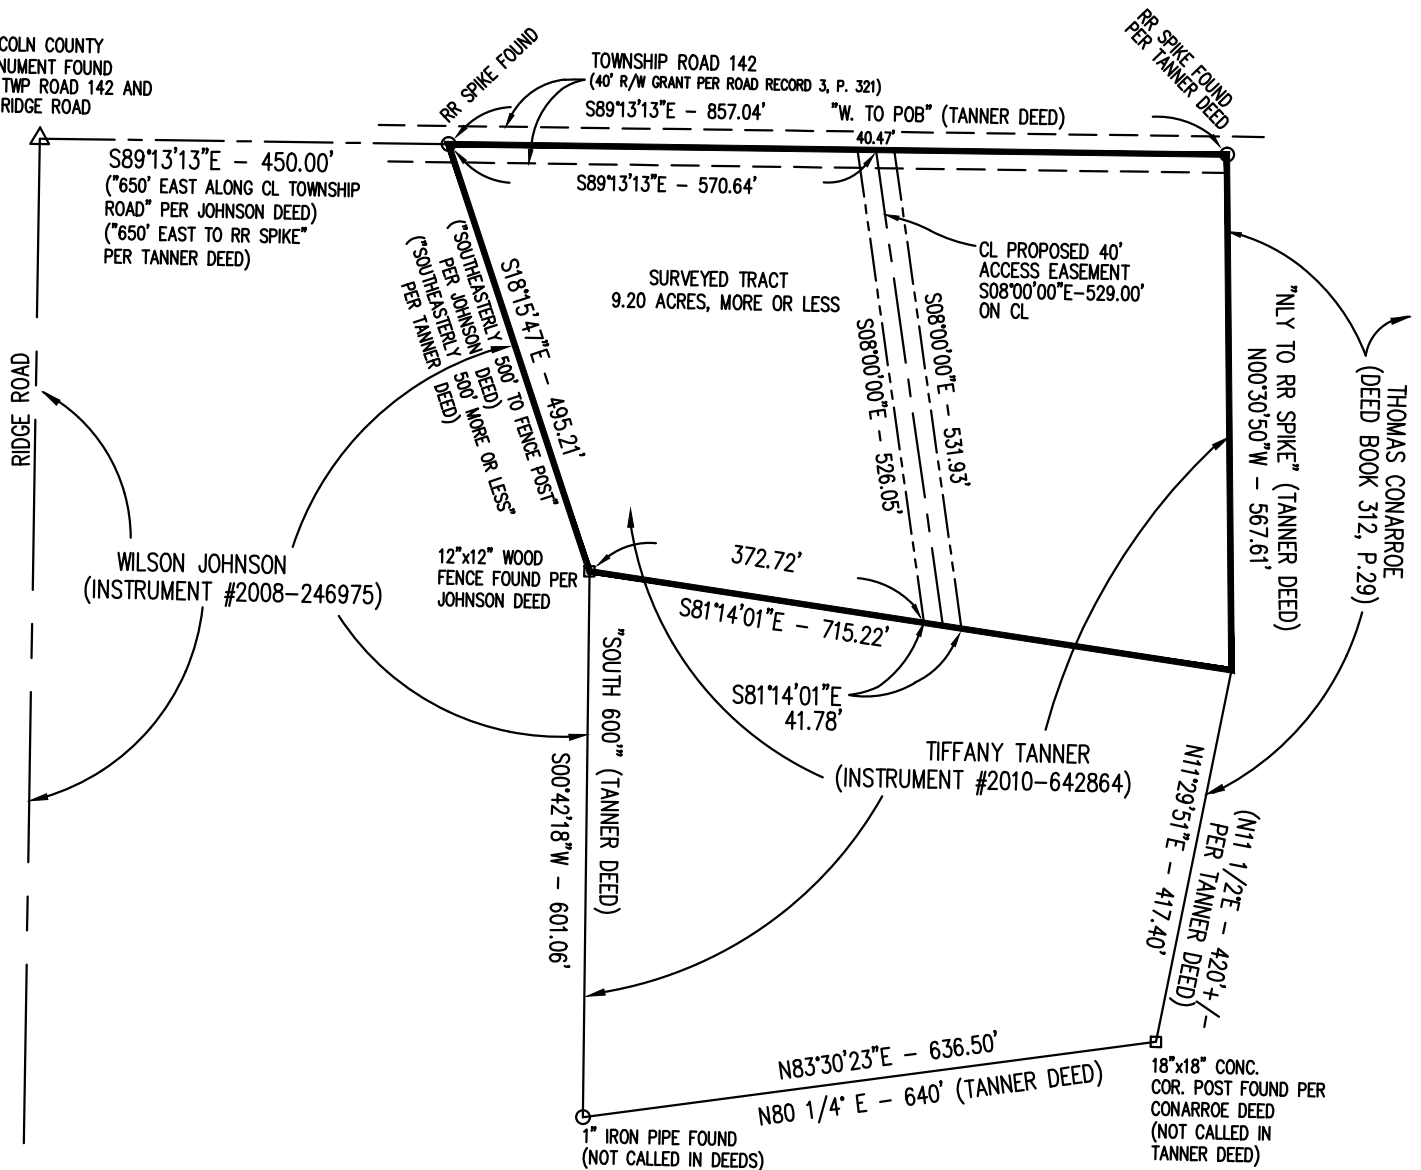



ASSUMED NORTH
NOT TO SCALE

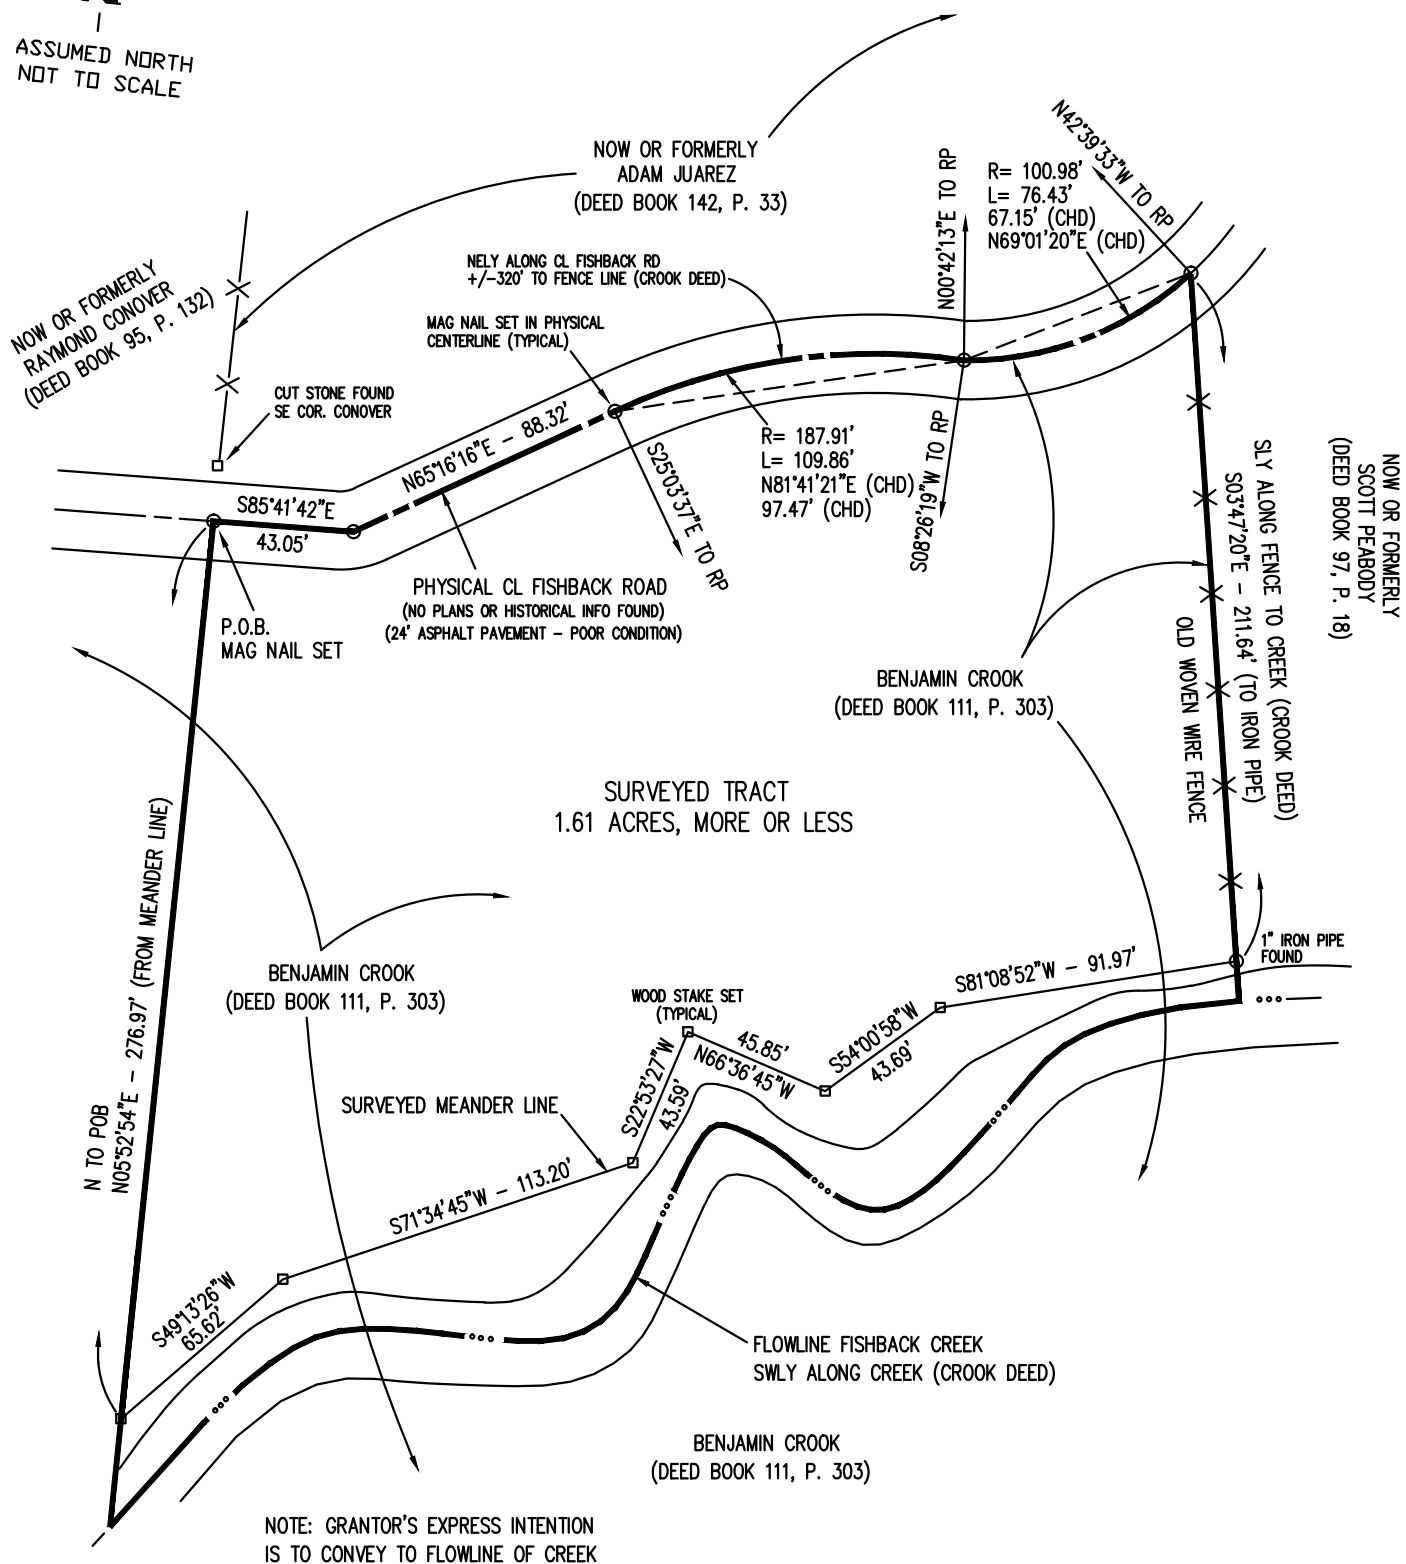



ASSUMED NORTH
NOT TO SCALE

LINCOLN COUNTY
MONUMENT FOUND
CL. TWP ROAD 142 AND
CL. RIDGE ROAD

RIDGE ROAD

S89°13'13"E - 450.00'
("650' EAST TO RR SPIKE"
PER TANNER DEED)

RR SPIKE FOUND
S89°13'13"E - 857.04'
S89°13'13"E - 570.64'
S89°13'13"E - 495.21'
(SOUTHEASTERLY 500' MORE OR LESS
PER TANNER DEED)

12"x12" WOOD
FENCE FOUND PER
JOHNSON DEED

"SOUTH 600" (TANNER DEED)

1" IRON PIPE FOUND
(NOT CALLED IN DEEDS)

TOWNSHIP ROAD 142
(40' R/W GRANT PER ROAD RECORD 3, P. 321)
S89°13'13"E - 857.04'
"W. TO POB" (TANNER DEED)
40.47'

RR SPIKE FOUND
PER TANNER DEED

CL PROPOSED 40'
ACCESS EASEMENT

CENTER PROPOSED 200'
WELLHEAD EASEMENT

TIFFANY TANNER
(INSTRUMENT #2010-642864)

"NLY TO RR SPIKE" (TANNER DEED)
N00°30'50"W - 567.61'
THOMAS CONAROE
(DEED BOOK 312, P. 29)


N11°29'51"E - 417.40'
(N11°1/2'E - 420' +/-
PER TANNER DEED)

18"x18" CONC.
COR. POST FOUND PER
CONAROE DEED
(NOT CALLED IN
TANNER DEED)

N83°30'23"E - 636.50'
N80 1/4° E - 640' (TANNER DEED)



ASSUMED NORTH
NOT TO SCALE

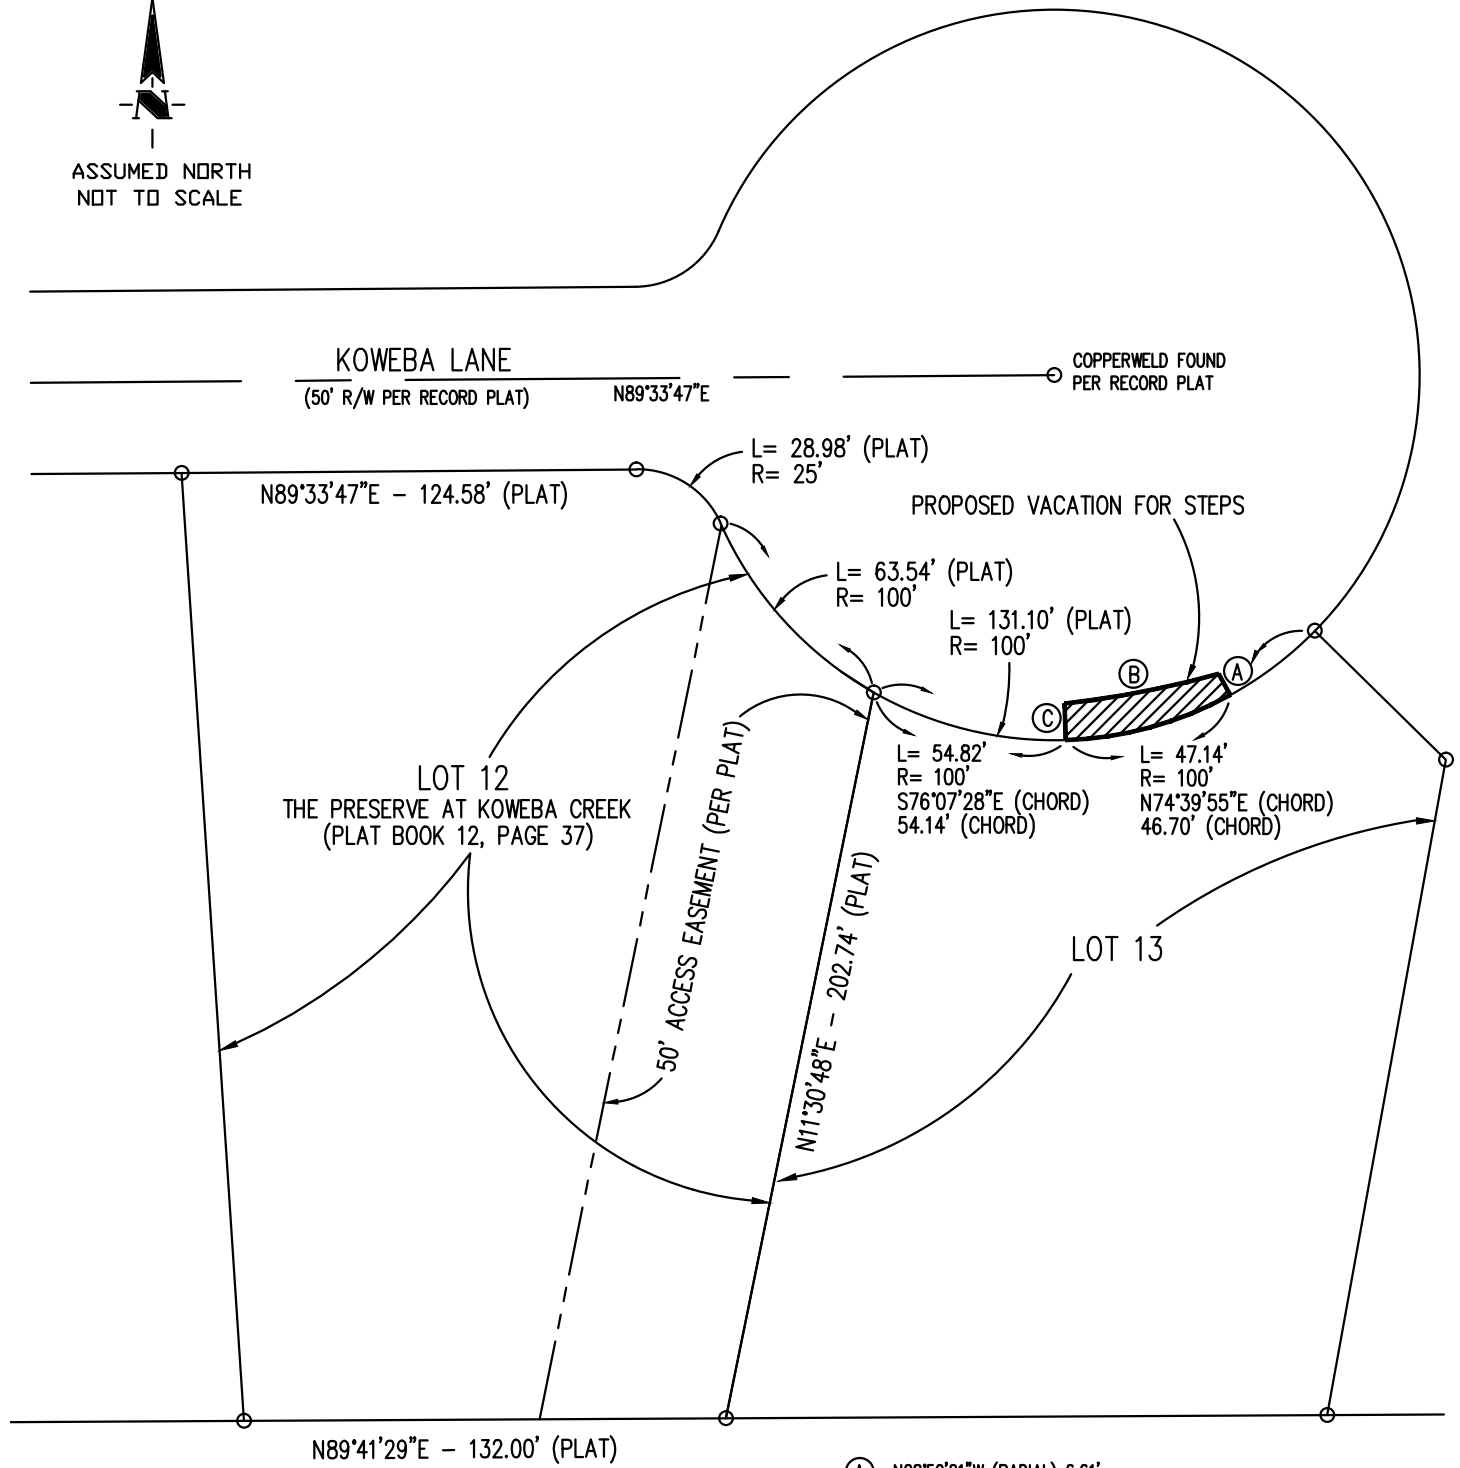

○ 1/2" IRON PIPE FOUND PER RECORD PLAT AT ALL CORNERS OF LOT

- (A) N28°50'21"W (RADIAL) 6.61'
- (B) L= 43.00' R= 266.72' (CHORD N79°04'22"E 42.95')
- (C) N01°49'48"W (RADIAL) 10.00'



ASSUMED NORTH
NOT TO SCALE

KOWEBA LANE

(50' R/W PER RECORD PLAT)

N89°33'47"E

COPPERWELD FOUND
PER RECORD PLAT

N89°33'47"E - 124.58' (PLAT)

L= 28.98' (PLAT)
R= 25'

PROPOSED VACATION FOR STEPS

L= 63.54' (PLAT)
R= 100'

L= 131.10' (PLAT)
R= 100'

LOT 12
THE PRESERVE AT KOWEBA CREEK
(PLAT BOOK 12, PAGE 37)

50' ACCESS EASEMENT (PER PLAT)

L= 54.82'
R= 100'
S76°07'28"E (CHORD)
54.14' (CHORD)

L= 47.14'
R= 100'
N74°39'55"E (CHORD)
46.70' (CHORD)

LOT 13

N11°30'48"E - 202.74' (PLAT)

N89°41'29"E - 132.00' (PLAT)

(A) N28°50'21"W (RADIAL) 6.61'

(B) L= 43.00' R= 266.72' (CHORD N79°04'22"E 42.95')

(C) N01°49'48"W (RADIAL) 10.00'

CROSS SECTION THROUGH PROPOSED VACATION

KOWEBA LANE R/W

LOT 13

