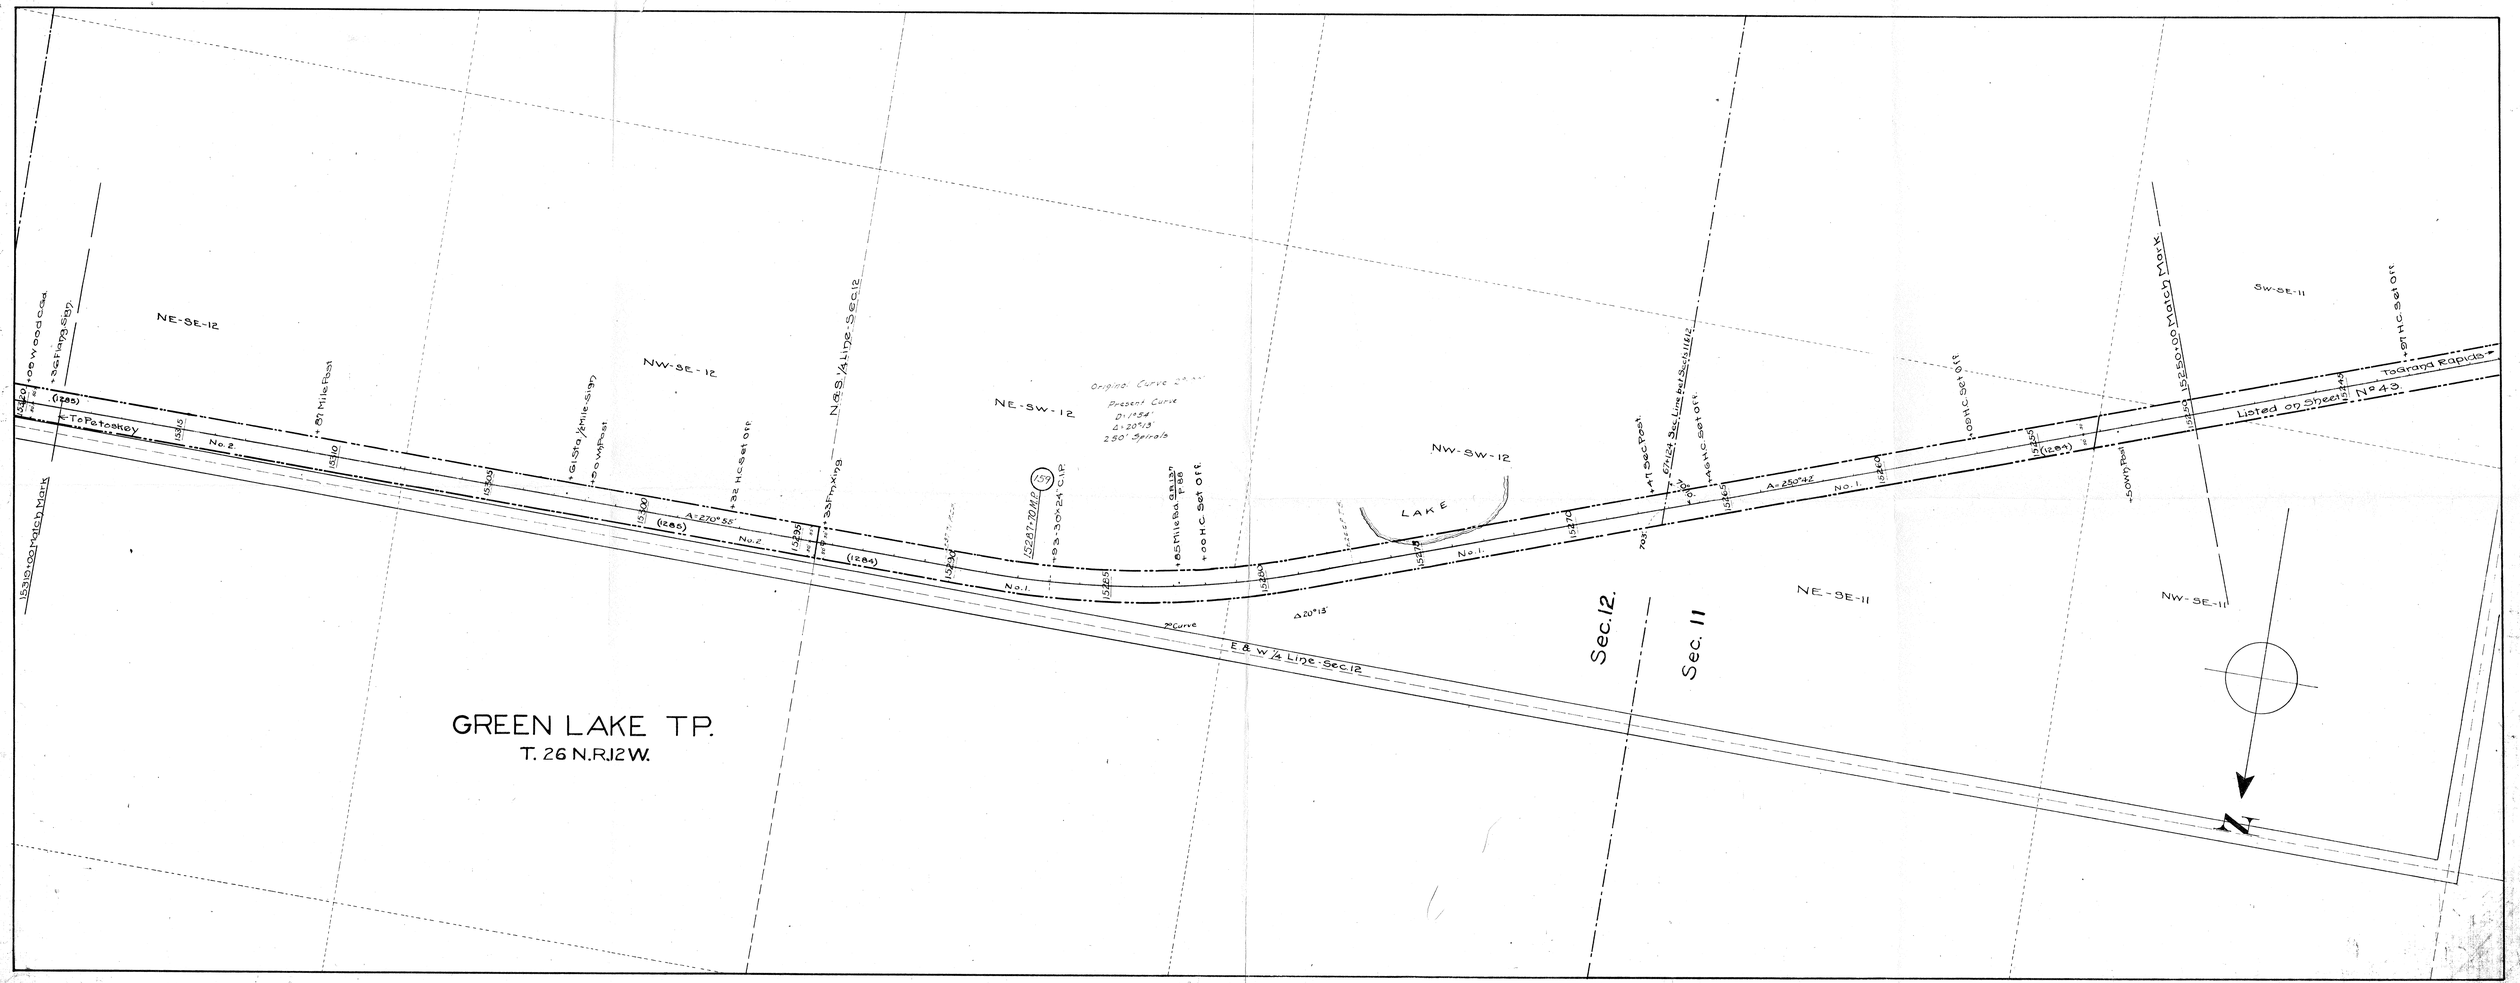

VAL. SEC. 3K,
Drawer C.F. Sheet # 44